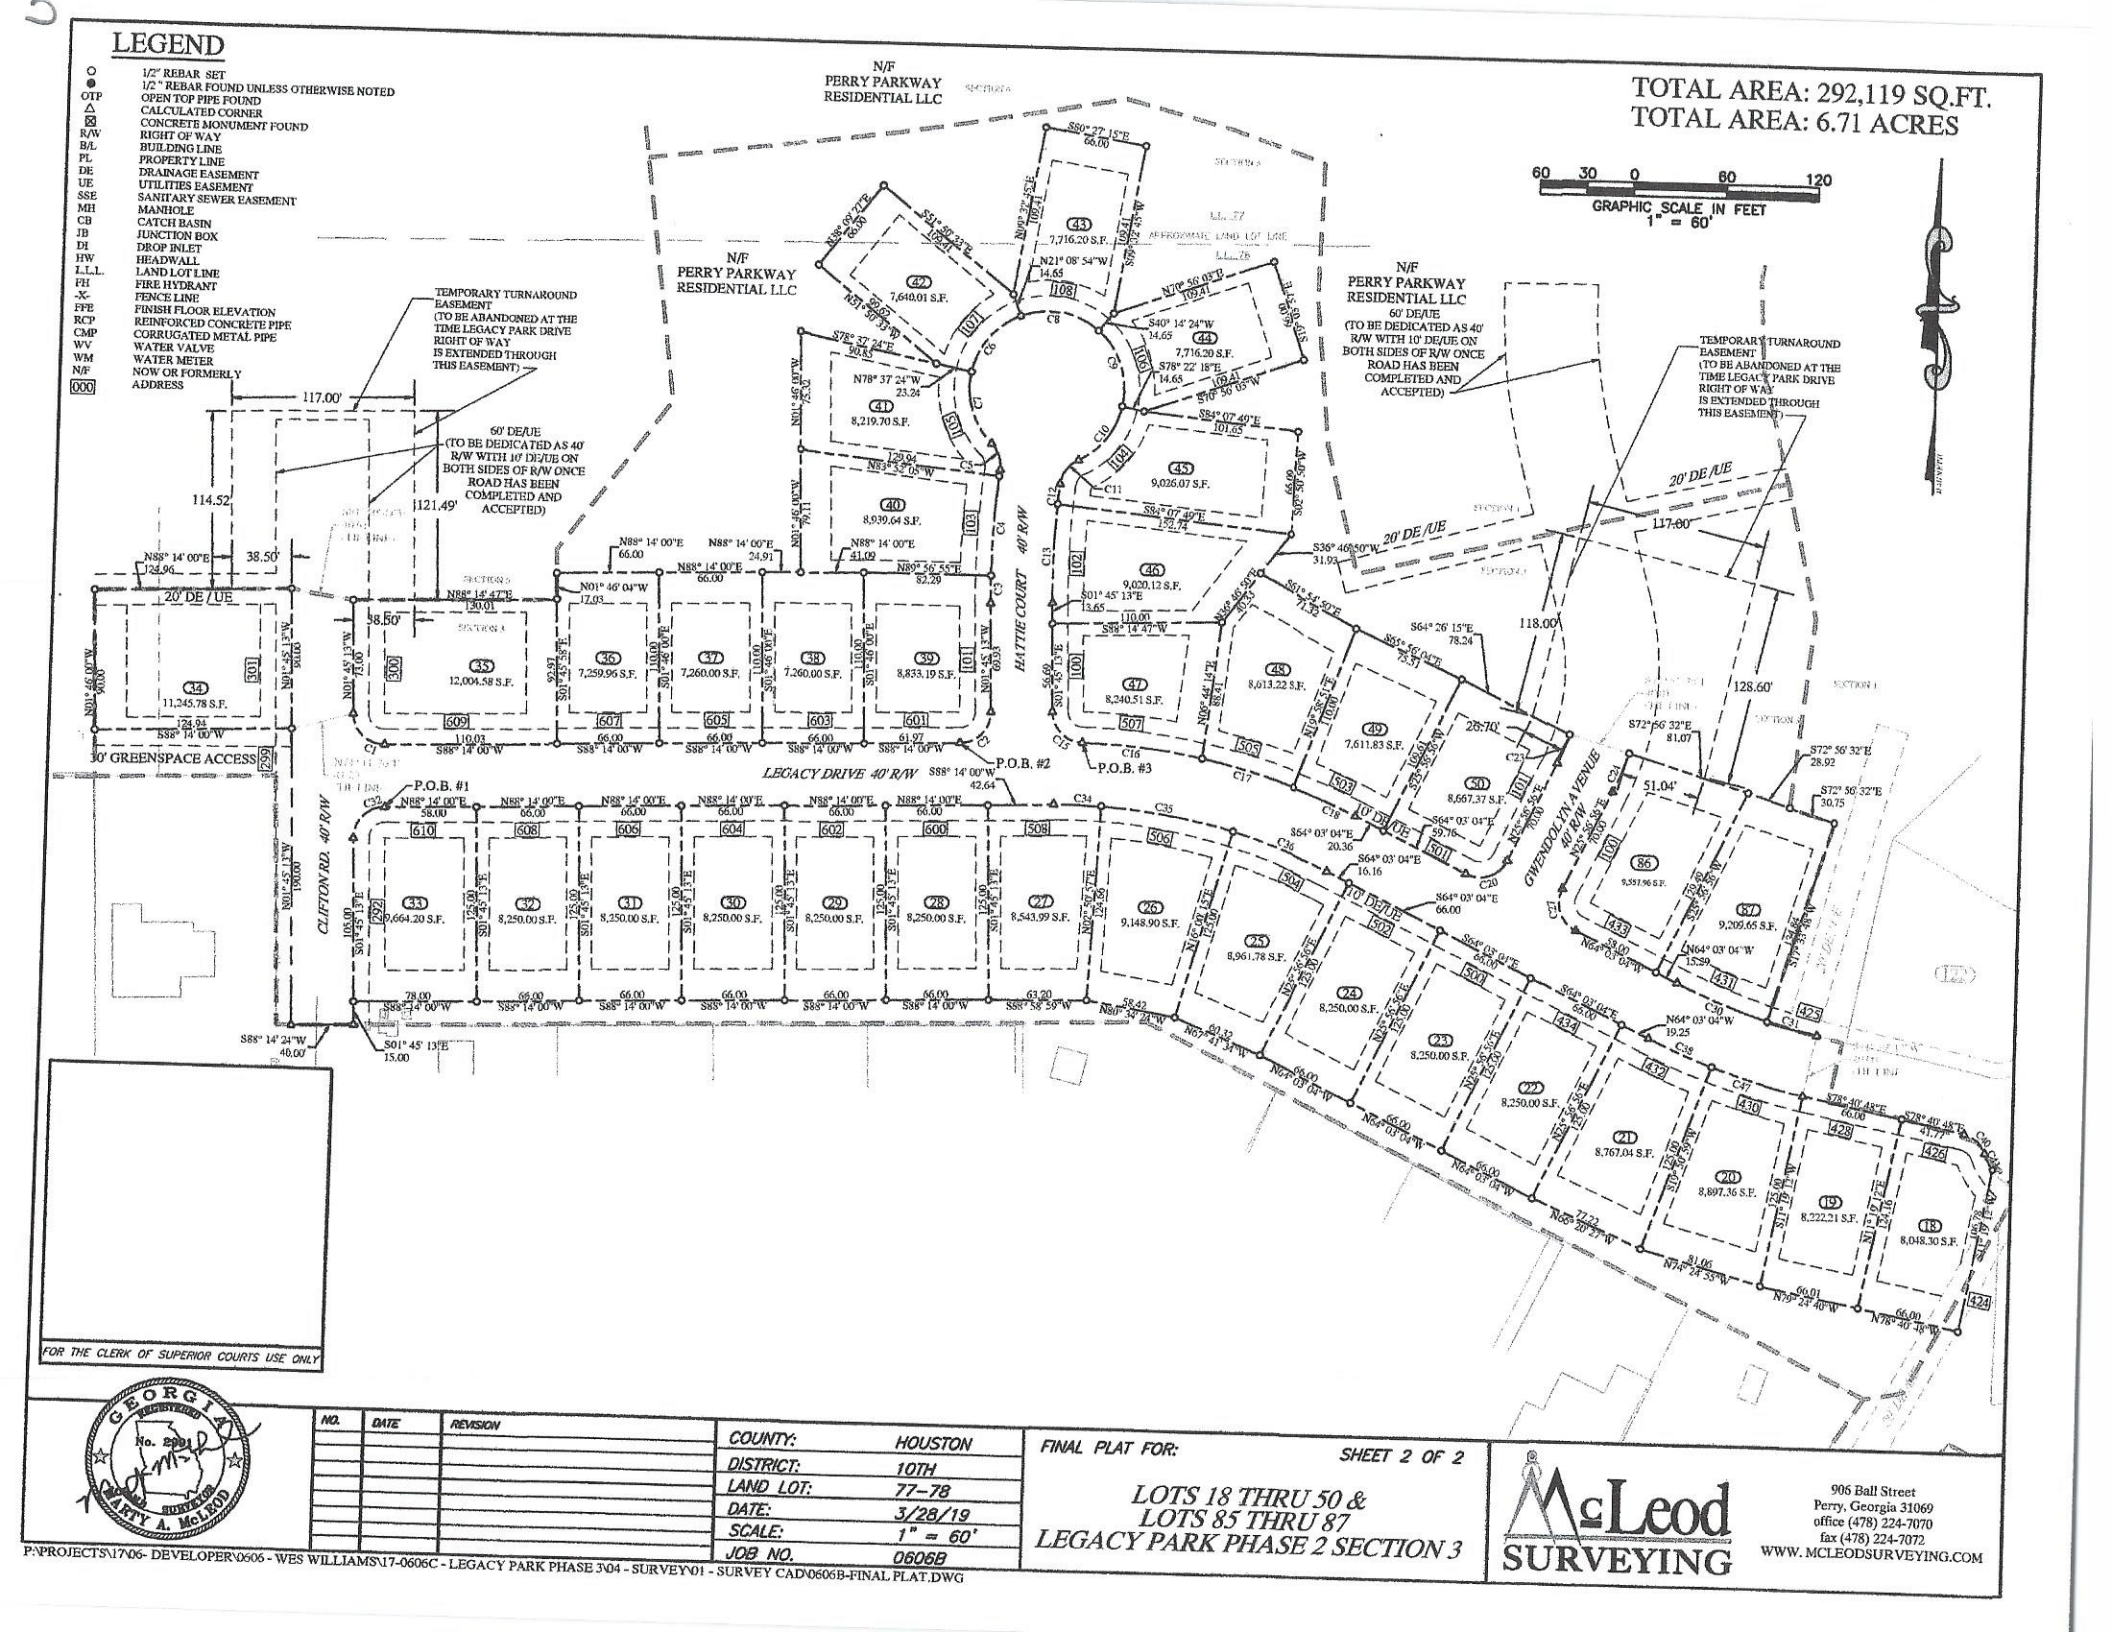

NO.	DATE	REVISION

COUNTY:	HOUSTON
DISTRICT:	10TH
LAND LOT:	77-78
DATE:	3/28/19
SCALE:	1" = 60'
JOB NO.	0606B

FINAL PLAT FOR: SHEET 2 OF 2

LOTS 18 THRU 50 & LOTS 85 THRU 87 LEGACY PARK PHASE 2 SECTION 3

GEORGIA REGISTERED No. 2891 GARY A. McLEOD SURVEYOR

McLeod SURVEYING

906 Ball Street
Perry, Georgia 31069
office (478) 224-7070
fax (478) 224-7072
WWW. MCLEODSURVEYING.COM

P:\PROJECTS\17\06- DEVELOPER\0606 - WES WILLIAMS\17-0606C - LEGACY PARK PHASE 3\04 - SURVEY\01 - SURVEY CAD\0606B-FINAL PLAT.DWG